Control Diagram

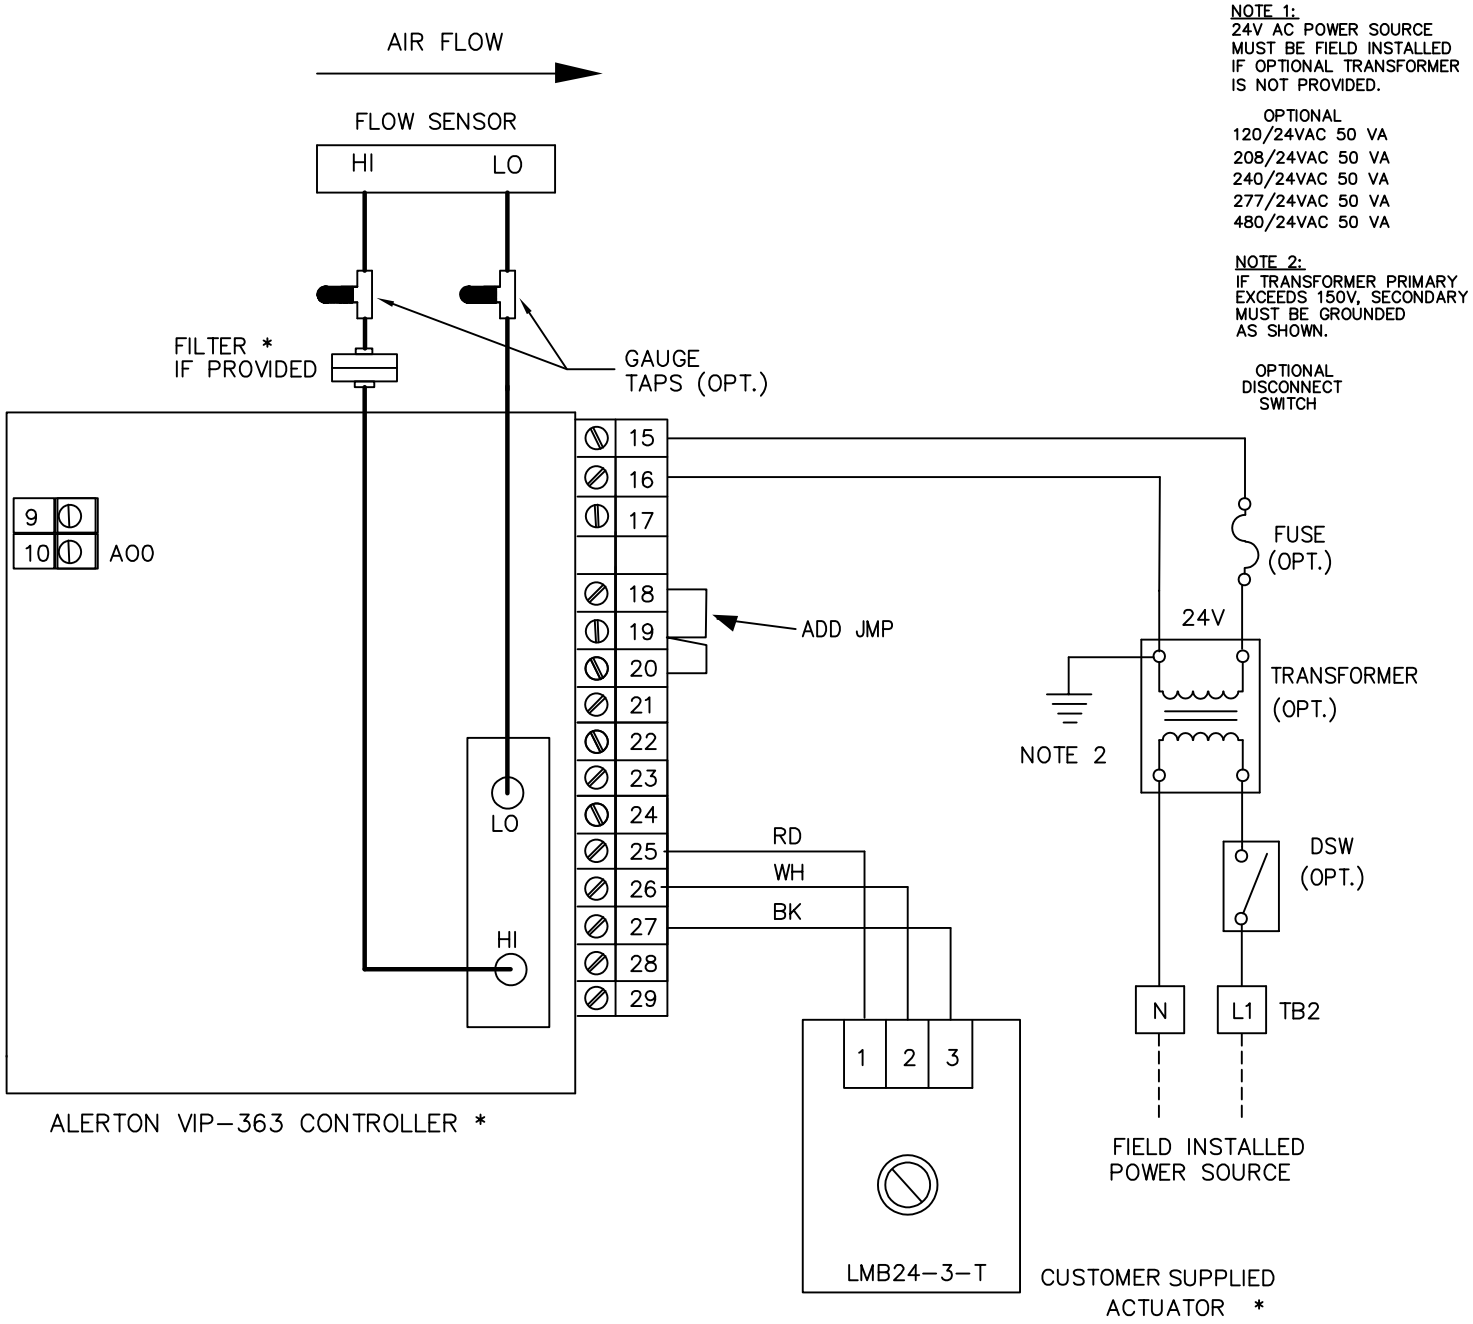

NOTE

* INDICATES SUPPLIED BY CONTROL CONTRACTOR

——— FACTORY ELECTRICAL WIRING
━━━ FACTORY AIR SENSOR TUBING
- - - - - - - FIELD WIRING

PROJECT:		
ENGINEER:		SDV5000 ALERTON VIP-363 CLG,
CUSTOMER:	W12171	LMB24-3-T VARIABLE/CONSTANT VOLUME
SUBMITTAL DATE: SPEC. SYMBOL:	2023/09/28	

©Copyright E.H.PRICE LIMITED 1995